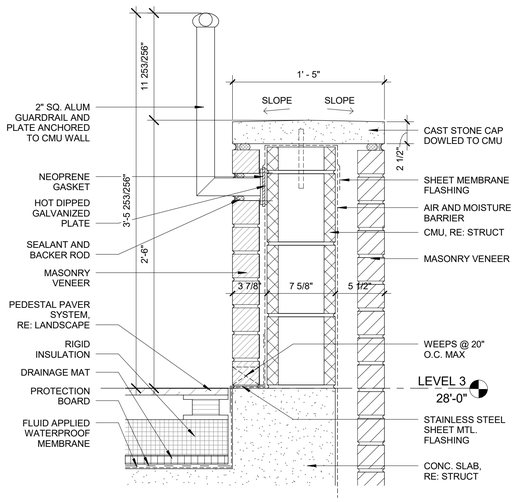

MASONRY WALL @ LEVEL 3 | C5

1 1/2" = 1'-0"

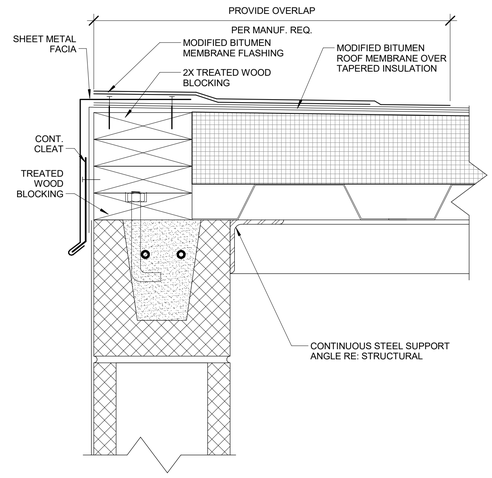

ROOF DETAILS - TYP. PENTHOUSE EDGE | C3

3" = 1'-0"

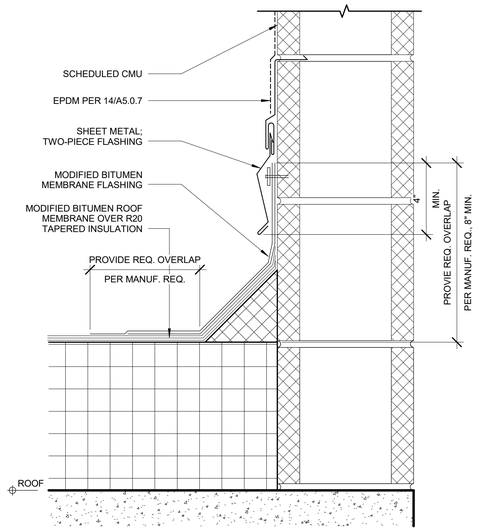

PARAPET BASE DETAIL TYP | C2

3" = 1'-0"

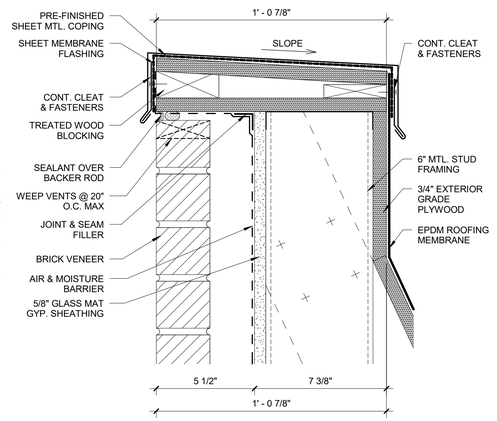

ROOF DETAIL-BRICK PARAPET | C1

3" = 1'-0"

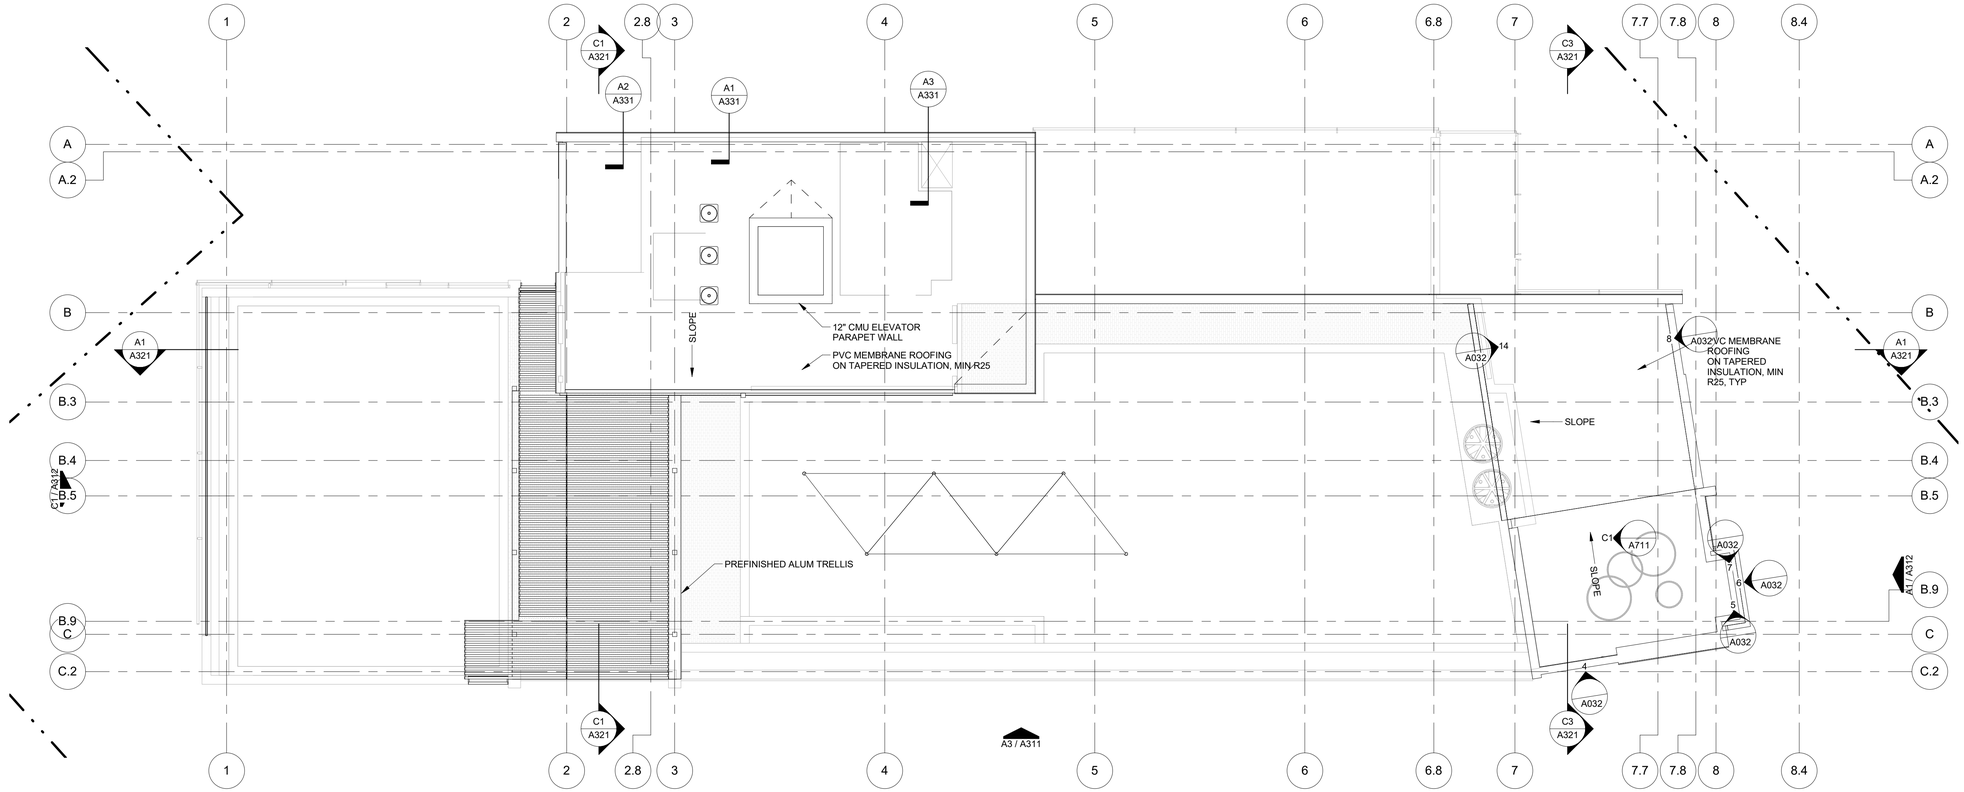

FLOOR PLAN - ROOF | A1

1/8" = 1'-0"

W:\CloudStation\19.05-GHS_DWG\1902-GHS-Model_ArchR16.rvt
8/19/2019 3:33:59 PM

W SQUARED ARCHITECTS
O 281 410 1349
www.wsquaredarch.com

ISSUES AND REVISIONS

NO	DATE	DESCRIPTION
A	19 JUL 22	ISSUE FOR PERMIT
B	19 AUG 16	ISSUE FOR BID

REGISTERED ARCHITECT
JOHNNE C. WILSON
STATE OF TEXAS
2019 AUG 16

GH SCHOOL
4780 N MAIN STREET

SHEET TITLE
ROOF PLAN

SHEET NUMBER
A214

PROJECT #
A041

©2019 W SQUARED DESIGN, INC.
Architect shall own the overall conceptual design prepared and developed for the project on the intangible exclusive rights or copyright therein.