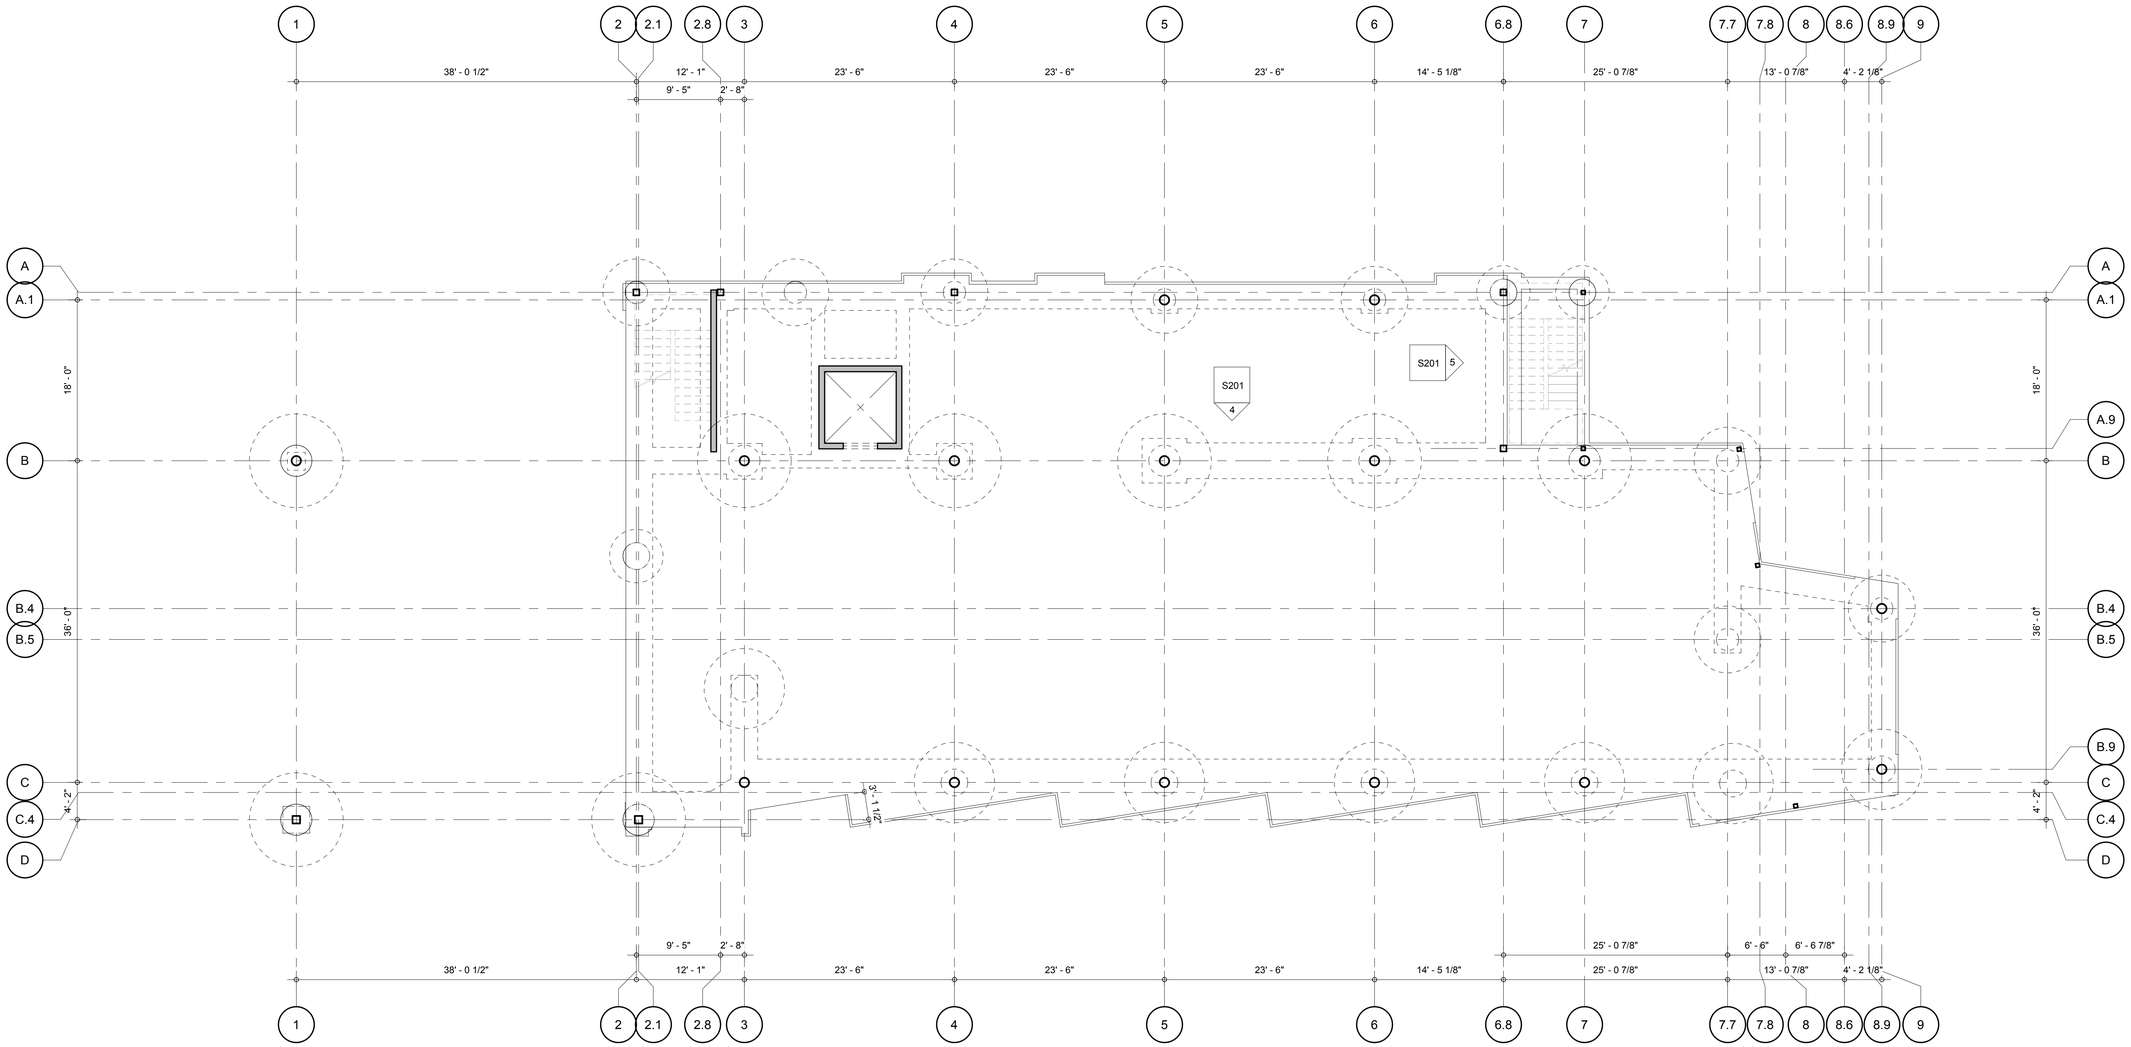

1 OVERALL LEVEL 1 FLOOR PLAN

1/8" = 1'-0"

DLD ENGINEERING
18106 FIRST BEND DR.
CYPRESS, TX. 77433
O:832.422.9350

ARCHITECT

O 281 410 1349
www.wsquaredarch.com
W [S]QUARED] ARCHITECTS

DESIGN ARCHITECT
W SQUARE ARCHITECTS
3302 CANAL STREET, SUITE 36
HOSUTON, TX 77003
PHONE: (281) 410-1349

GREATER HEIGHTS SCHOOL
HOUSTON, TEXAS

STATE OF TEXAS
SLAVEN SEFEROVIC
106824
LICENSED
PROFESSIONAL ENGINEER

07/22/2019

TEXAS REGISTERED ENGINEERING FIRM F-17306

THE INFORMATION DISCLOSED HEREIN IS PROPRIETARY WITH DLD ENGINEERING LLC., AND SHOULD NOT BE USED, DUPLICATED OR DISCLOSED WITHOUT ITS EXPRESS WRITTEN PERMISSION.

UNAUTHORIZED USE OR COPYING OF THIS OR ANY CONTENTS HEREOF IS STRICTLY FORBIDDEN

PROJECT: 002-1029.19.00
DRAWN BY: PM
CHECKED BY: SS
DRAWING SCALE: AS NOTED

REVISION

NO.	DESCRIPTION	DATE

DATE
07.22.2019

ISSUE
PERMIT SET

BUILDING TITLE
GH SCHOOL
4724 N MAIN STREET

SHEET TITLE
OVERALL FOUNDATION PLAN

SHEET NO.
S1.00

PLOT DATE: 8/18/2019 8:21:32 PM TEMPLATE VERSION: